




Consultant
Address
Address
Phone
Fax
e-mail

[illegible]

Scale	1 : 100
-------	---------

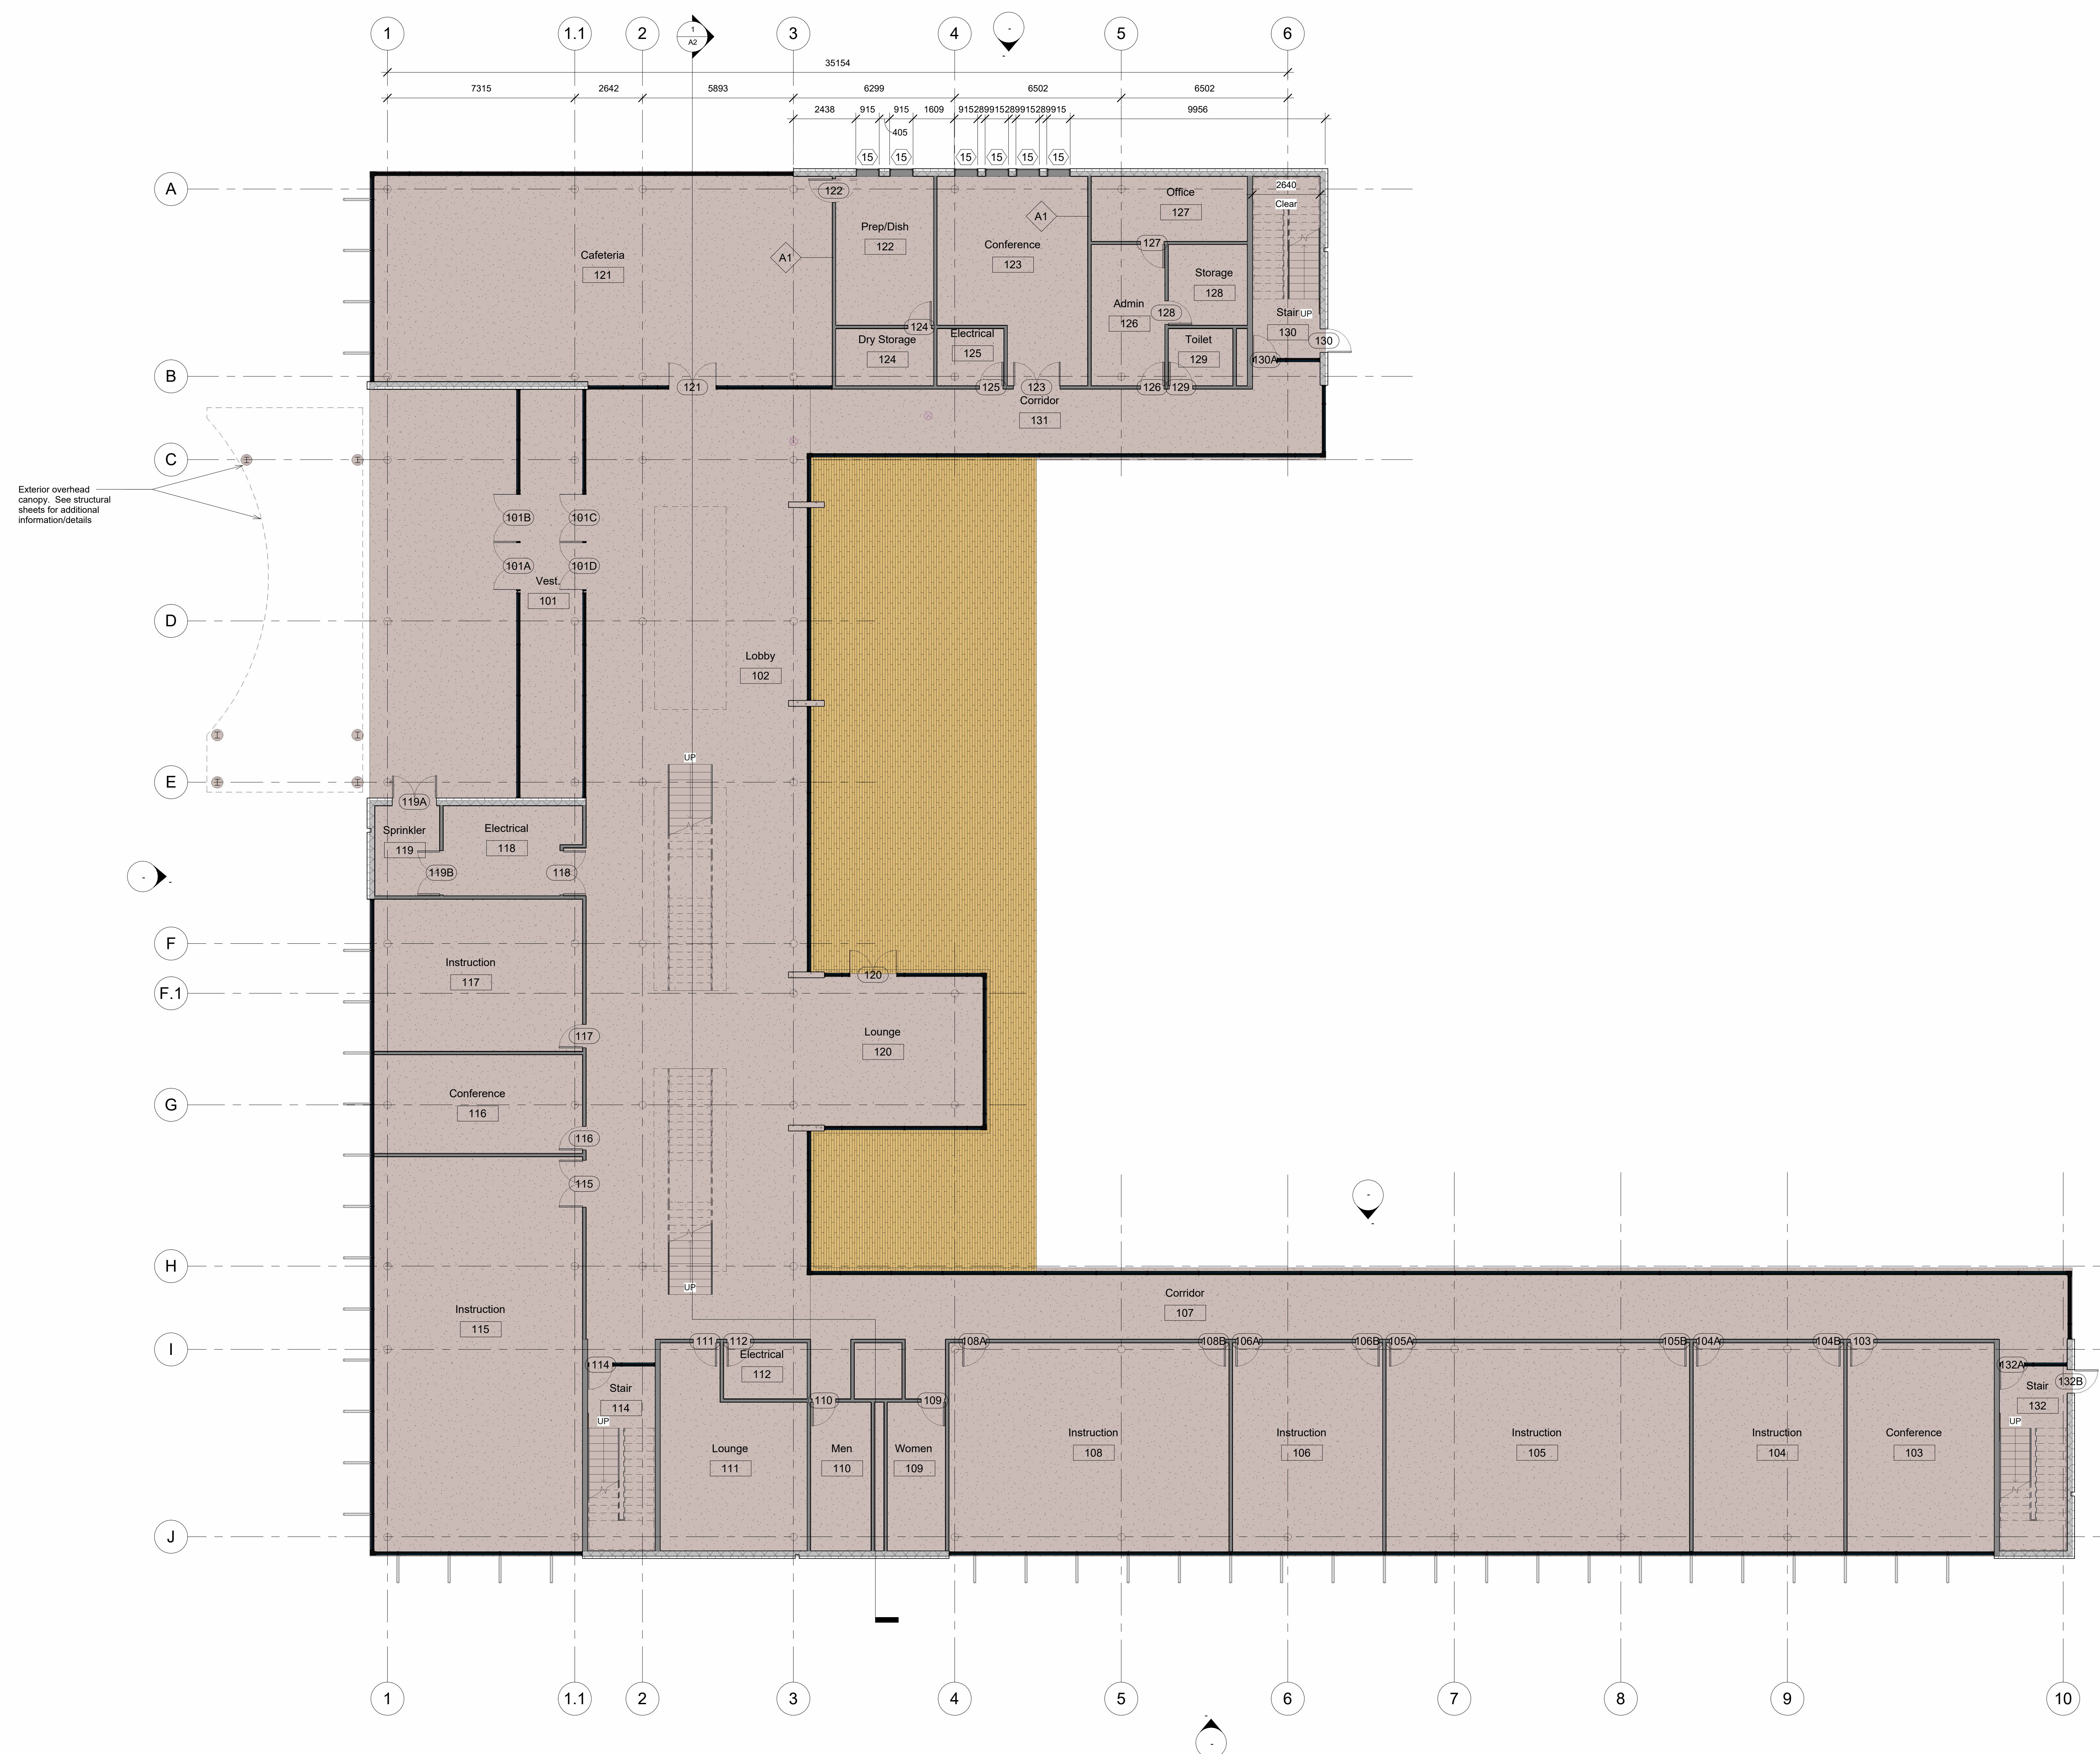

1 01 - Entry Level
1 : 100